1724 SQ. FT.

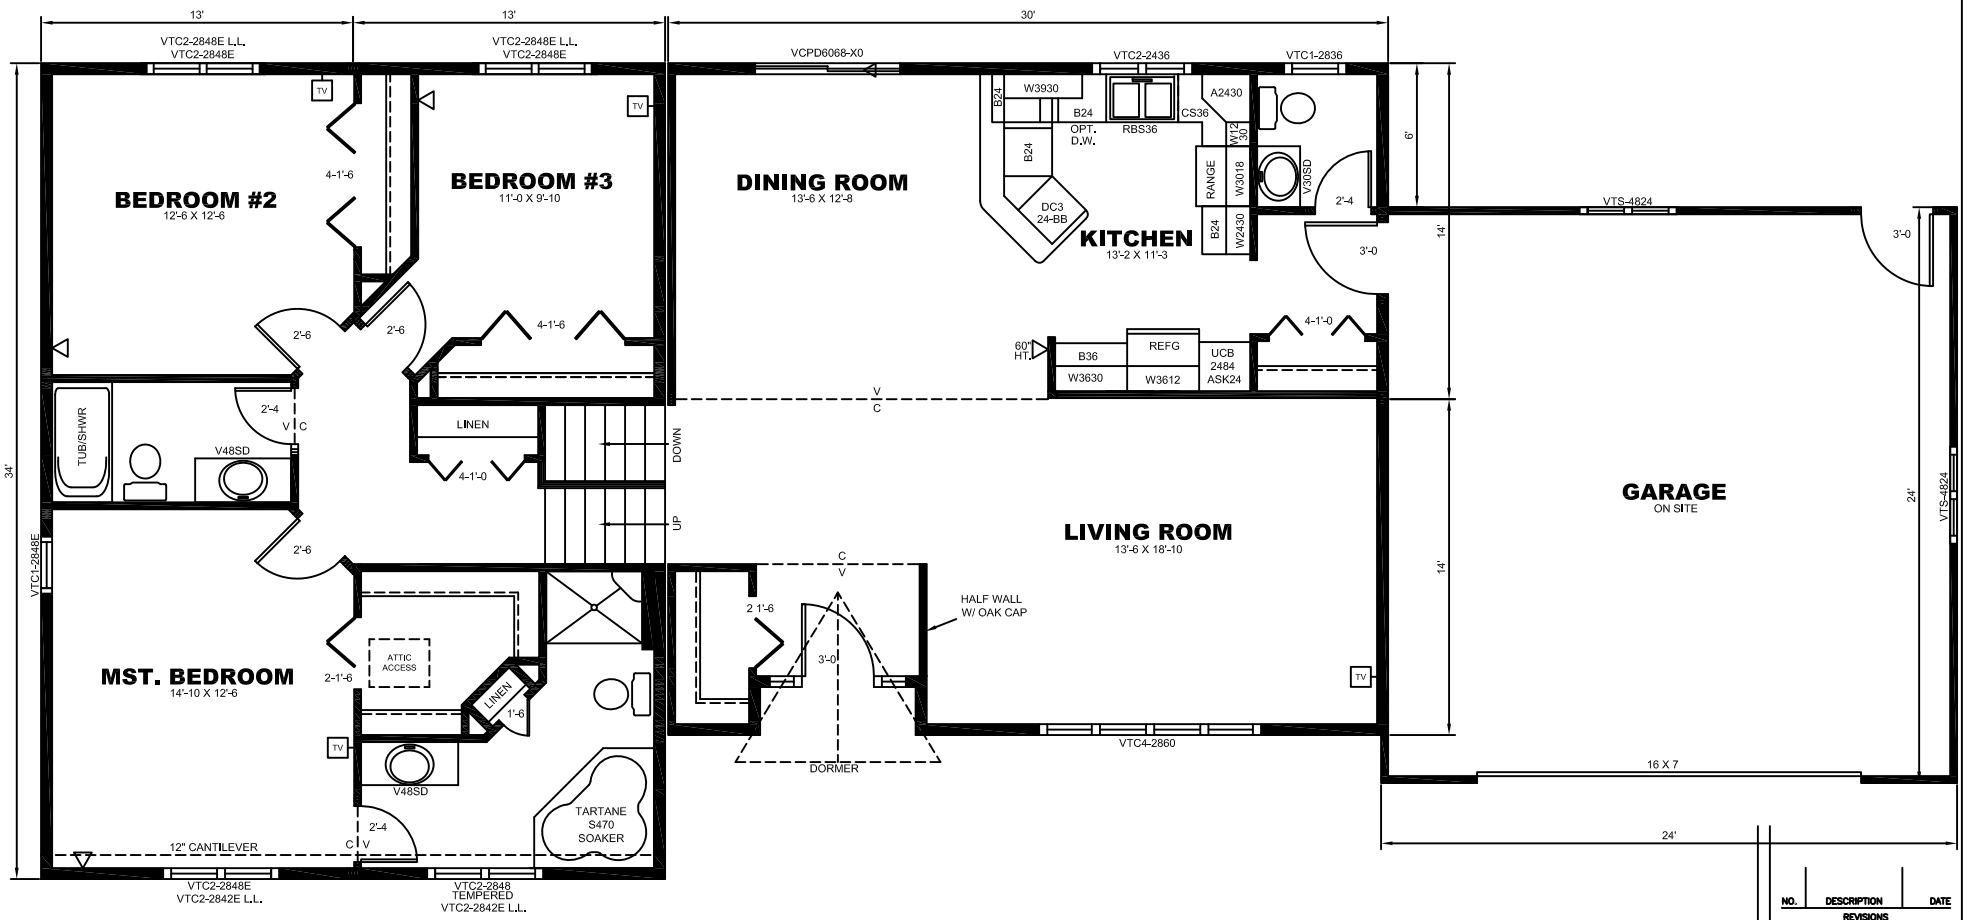

FLOOR PLAN

1/4"=1'-0" (DIMENSIONS FRAMING TO FRAMING)

COPYRIGHT 2003
DYNAMIC HOMES, LLC
ALL RIGHTS RESERVED

NOTE:
REPRODUCTIONS OF PLANS MAY OR MAY NOT BE TO SCALE.
DO NOT SCALE FROM PLANS.

NO.	DESCRIPTION	DATE

REVISIONS

PROJECT TITLE: ST. ANTHONY

MODEL NO.: 3SL2830/2634A

FRONT ELEVATION

DYNAMIC HOMES INC
525 ROOSEVELT P.O.BOX 1137
DETROIT LAKES MINNESOTA
56502 (218) 847-2811

SHEET TITLE: FLOOR PLAN

DRAWN BY: RJS

DATE: 09-12-08

SHEET

OF