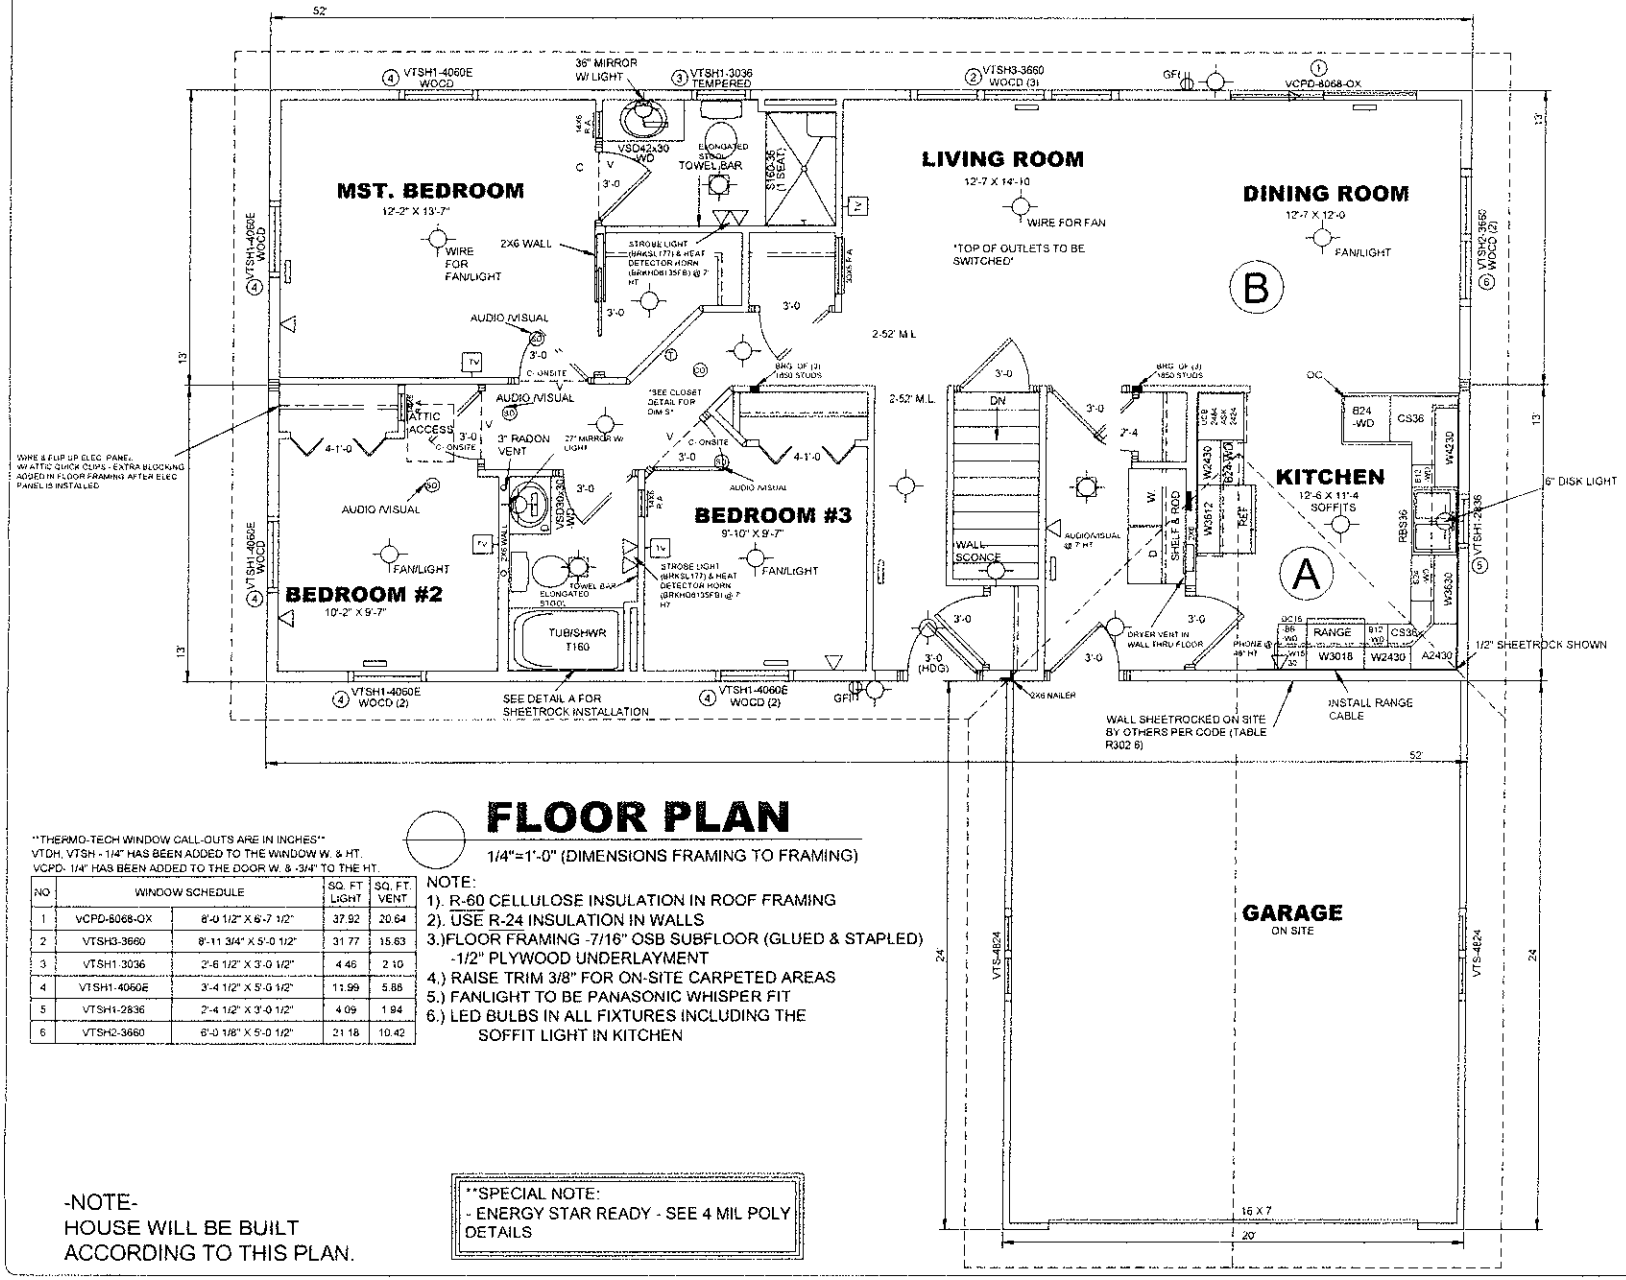


# FLOOR PLAN

1/4"=1'-0" (DIMENSIONS FRAMING TO FRAMING)

**THERMO-TECH WINDOW CALL-OUTS ARE IN INCHES**
VTDH, VTSH - 1/4" HAS BEEN ADDED TO THE WINDOW W. & HT.
VCPD- 1/4" HAS BEEN ADDED TO THE DOOR W. & -3/4" TO THE HT.

| NO | WINDOW SCHEDULE | | SQ. FT LIGHT | SQ. FT. VENT |
|---|---|---|---|---|
| 1 | VCPD-8068-OX | 6'-0 1/2" X 6'-7 1/2" | 37.92 | 20.64 |
| 2 | VTSH3-3660 | 8'-11 3/4" X 5'-0 1/2" | 31.77 | 15.63 |
| 3 | VTSH1-3036 | 2'-6 1/2" X 3'-0 1/2" | 4.46 | 2.10 |
| 4 | VTSH1-4060E | 3'-4 1/2" X 5'-0 1/2" | 11.99 | 5.88 |
| 5 | VTSH1-2836 | 2'-4 1/2" X 3'-0 1/2" | 4.09 | 1.94 |
| 6 | VTSH2-3660 | 6'-0 1/8" X 5'-0 1/2" | 21.18 | 10.42 |

NOTE:
1). R-60 CELLULOSE INSULATION IN ROOF FRAMING
2). USE R-24 INSULATION IN WALLS
3.)FLOOR FRAMING -7/16" OSB SUBFLOOR (GLUED & STAPLED)
-1/2" PLYWOOD UNDERLAYMENT
4.) RAISE TRIM 3/8" FOR ON-SITE CARPETED AREAS
5.) FANLIGHT TO BE PANASONIC WHISPER FIT
6.) LED BULBS IN ALL FIXTURES INCLUDING THE SOFFIT LIGHT IN KITCHEN

-NOTE-
HOUSE WILL BE BUILT ACCORDING TO THIS PLAN.

**SPECIAL NOTE:
- ENERGY STAR READY - SEE 4 MIL POLY DETAILS

NOTES
1,352 SQ. FT.
4/12 ROOF PITCH
10" ENERGY HEEL
W/ 19 3/4" RAFTER TAILS
THROUGHOUT

COPYRIGHT 2003
DYNAMIC HOMES, LLC
ALL RIGHTS RESERVED

NOTE
REPRODUCTIONS OF PLANS MAY OR MAY NOT BE TO SCALE
DO NOT SCALE FROM PLANS

| NO | REVISIONS | DATE |
|---|---|---|
| 2 | MISC (R/S) | 5/20/2016 |
| 1 | MISC (R/S) | 4/13/2016 |

PROJECT TITLE: Q8170
MODEL NO: 3RM2652
UNIT LETTERS: A & B
HOUSE NO: W20372 (WI/MN)
STATE APPROVAL NO: MFG1606-00007

DYNAMIC HOMES LLC
525 ROOSEVELT
DETROIT LAKES
56501
P.O. BOX 1337
MINNESOTA
(218) 847-7611

PLANT DATE:
SHEET TITLE: FLOOR PLAN
DRAWN BY: KCG
DATE: 5-20-2016
SHEET:
OF: