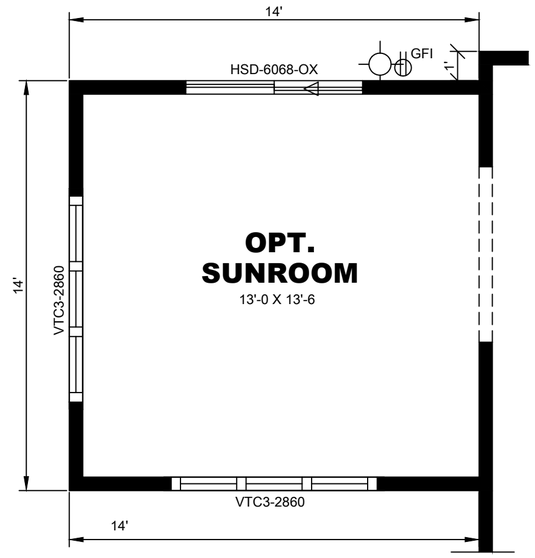

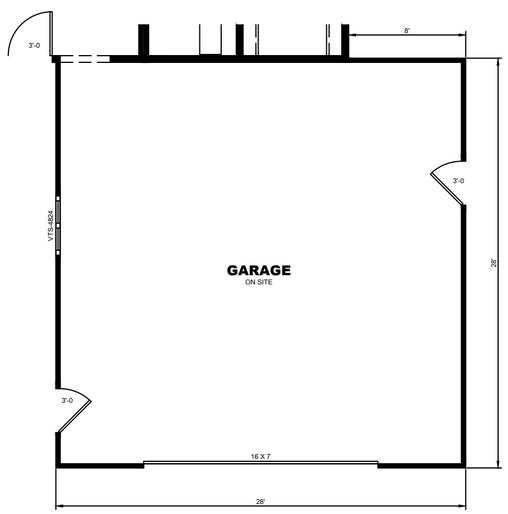

GARAGE PLAN

1/8"=1'-0" (DIMENSIONS FRAMING TO FRAMING)

FLOOR PLAN
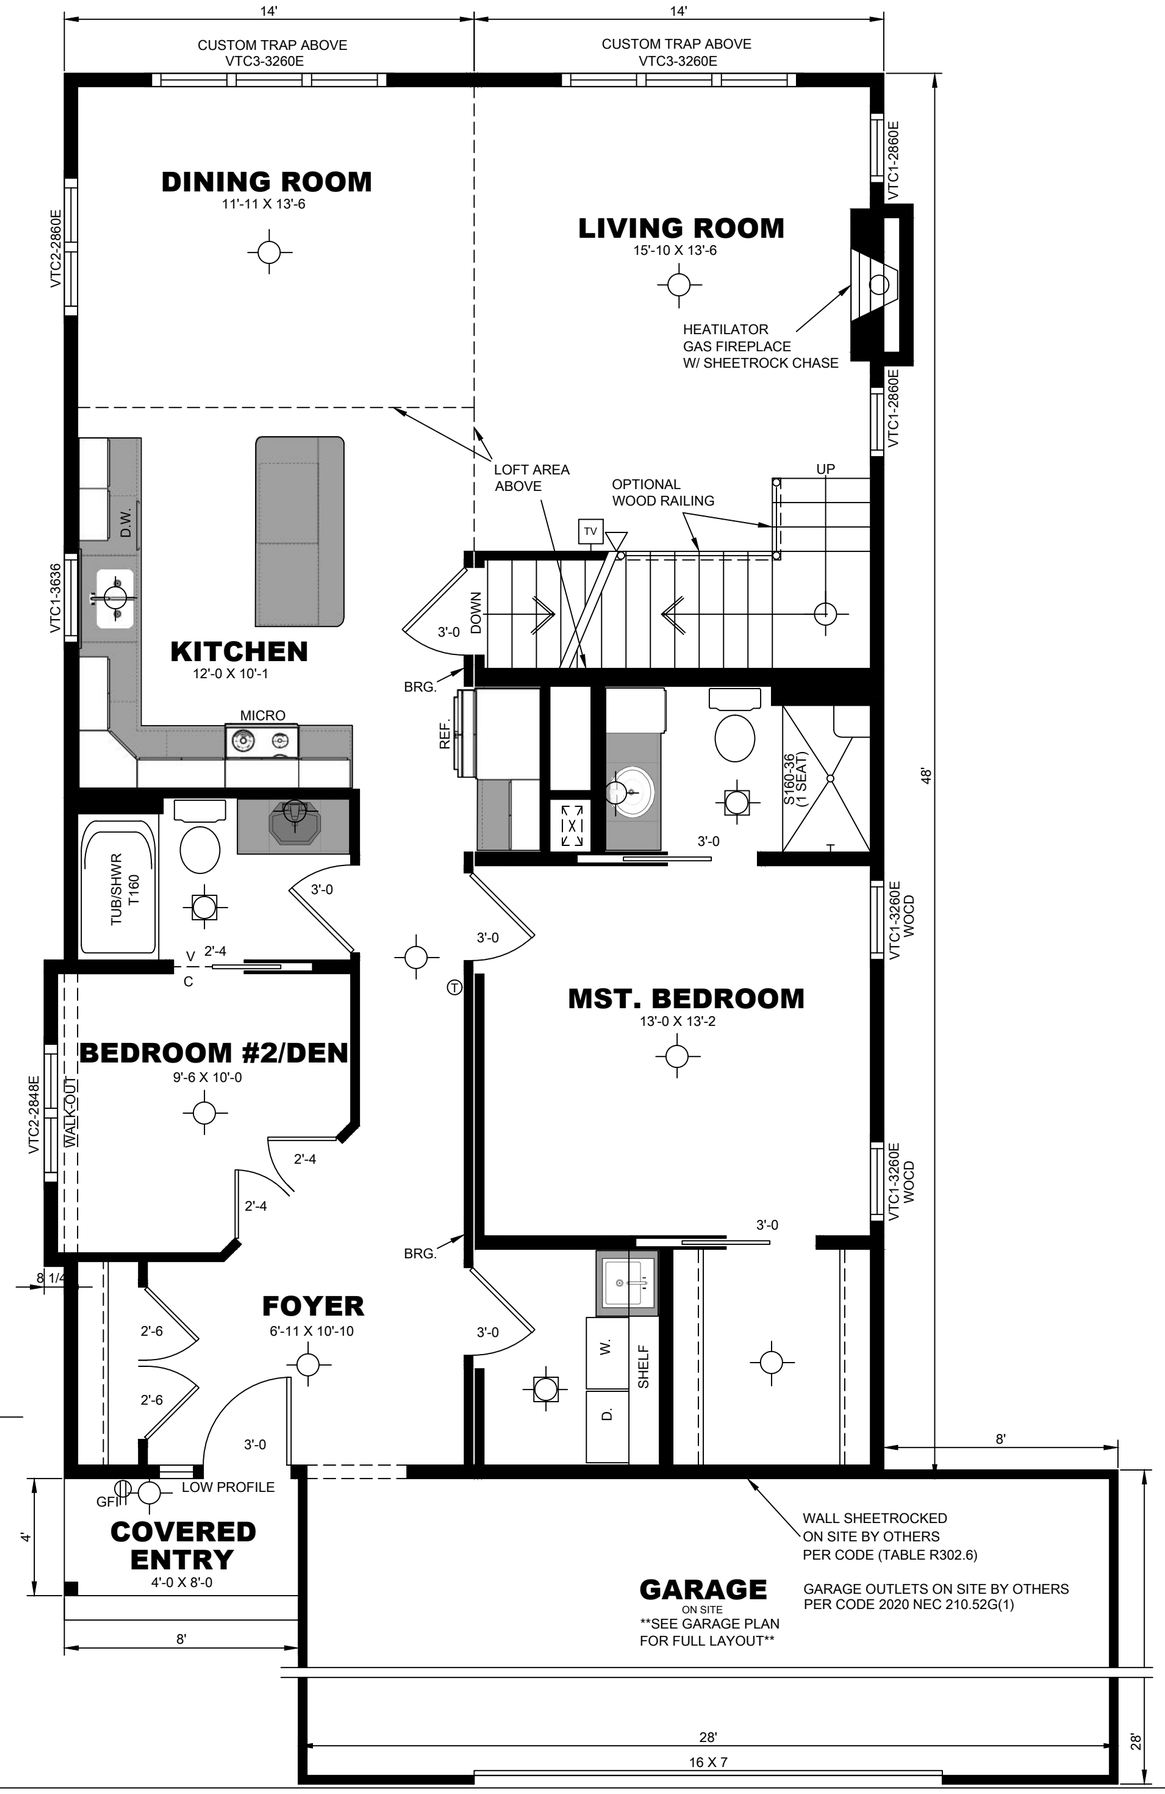
1/4"=1'-0" (DIMENSIONS FRAMING TO FRAMING)