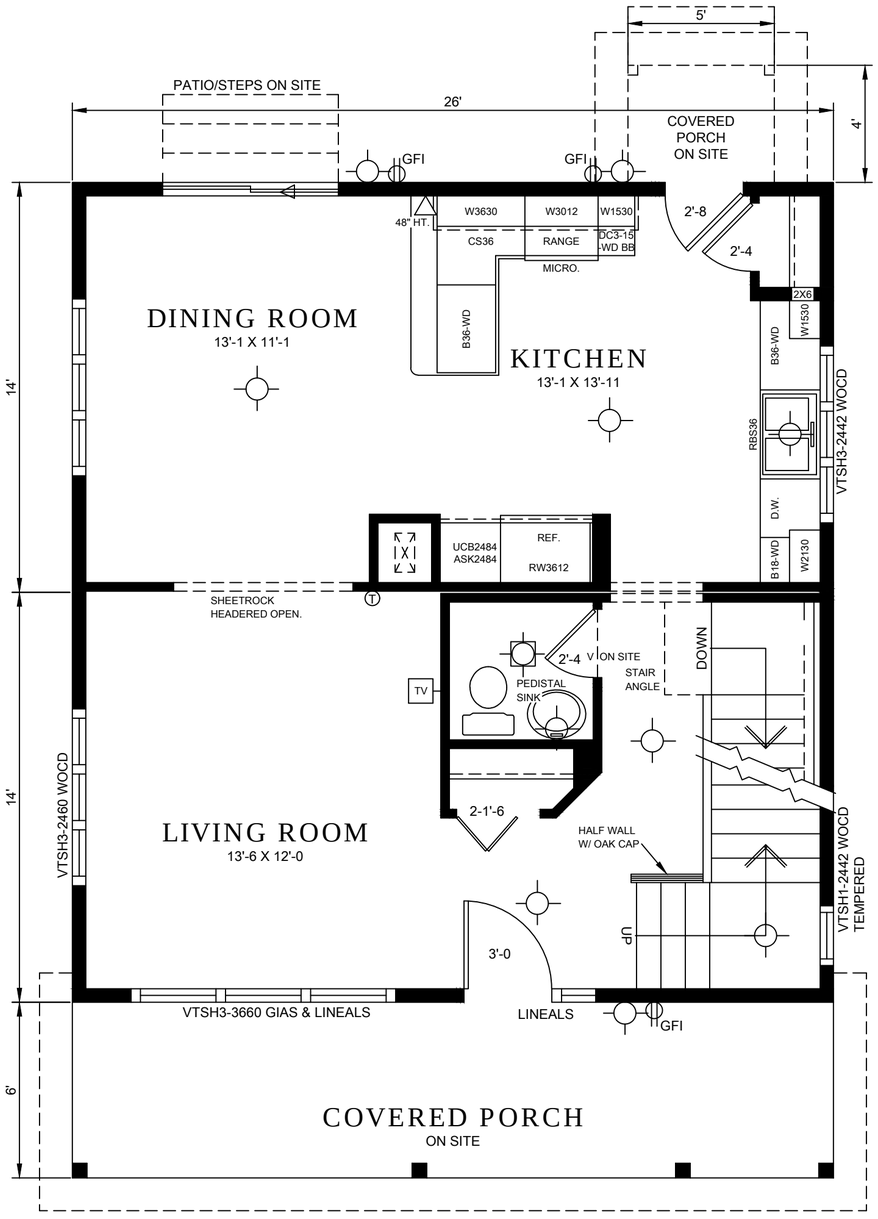

FLOOR PLAN

1/4"=1'-0" (DIMENSIONS FRAMING TO FRAMING)

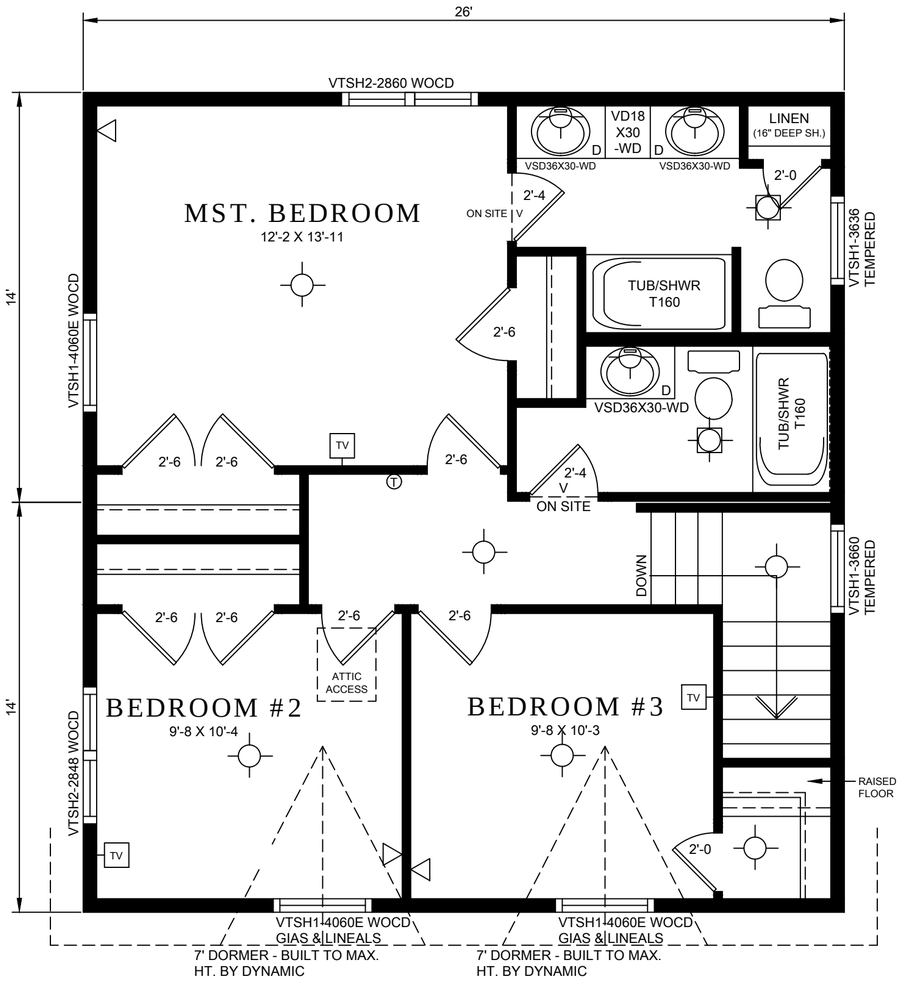

U.L. FLOOR PLAN

1/4"=1'-0" (DIMENSIONS FRAMING TO FRAMING)

NOTES:
MAIN FLOOR - 728 SQ. FT.
U.L. FLOOR - 728 SQ. FT.
TOTAL - 1,456 SQ. FT.
6/12 ROOF PITCH
W/ 12" RAFTER TAILS

COPYRIGHT 2017
DYNAMIC HOMES, LLC
ALL RIGHTS RESERVED

NOTE:
REPRODUCTIONS OF PLANS MAY OR MAY NOT BE TO SCALE.
DO NOT SCALE FROM PLANS.

NO.	DESCRIPTION	DATE
5).	DELETE SOFFIT SINK AREA (LTS)	03-26-18
4).	MISC. (DLA)	01-26-18
3).	WINDOWS ADD (LS)	10-06-17
2).	WINDOWS ADD (LS)	10-06-17
1).	WINDOWS /PORCH (LS)	09-28-17

REVISIONS

PROJECT TITLE:

MODEL NO.
3TS2826

UNIT LETTERS
A, B, C, & D

HOUSE NO.
W20786(MN)

STATE APPROVAL NO.
MFG1803-00002

DYNAMIC HOMES LLC
525 ROOSEVELT
DETROIT LAKES
56502
P.O.BOX 1137
MINNESOTA
(218) 847-2611

PLANT DATE:

SHEET TITLE:

DRAWN BY: LTS
DATE: 02-12-18

SHEET
OF