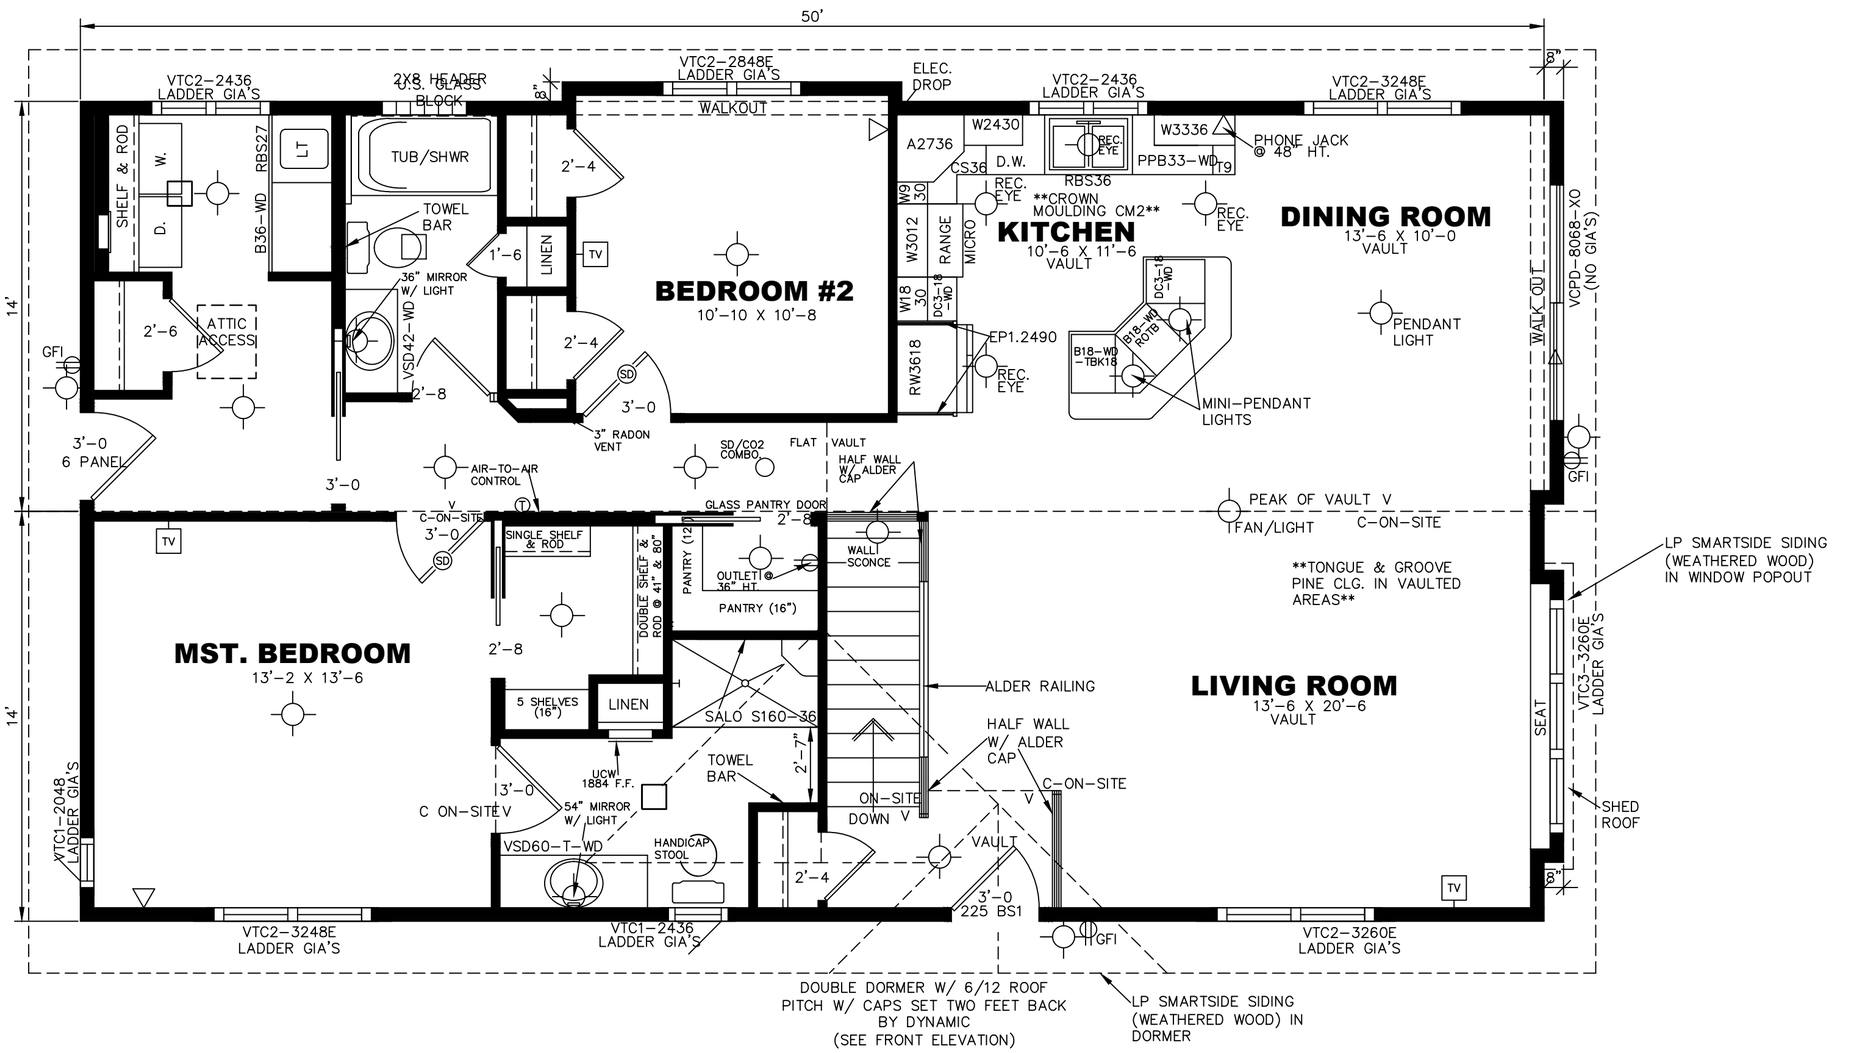

FLOOR PLAN

1/4"=1'-0" (DIMENSIONS FRAMING TO FRAMING)

NOTES:

COPYRIGHT 2003
DYNAMIC HOMES, LLC
ALL RIGHTS RESERVED

NOTE:
REPRODUCTIONS OF PLANS MAY OR MAY NOT BE TO SCALE.
DO NOT SCALE FROM PLANS.

NO.	DESCRIPTION	DATE

REVISIONS

PROJECT TITLE:

MODEL NO.

HOUSE NO.

STATE APPROVAL NO.

DYNAMIC HOMES LLC

525 ROOSEVELT
DETROIT LAKES
56502

P.O.BOX 1137
MINNESOTA
(218) 847-2611

PLANT DATE:

SHEET TITLE:
FLOOR PLAN

DRAWN BY | DATE

CHECKED BY | DATE

SHEET | OF